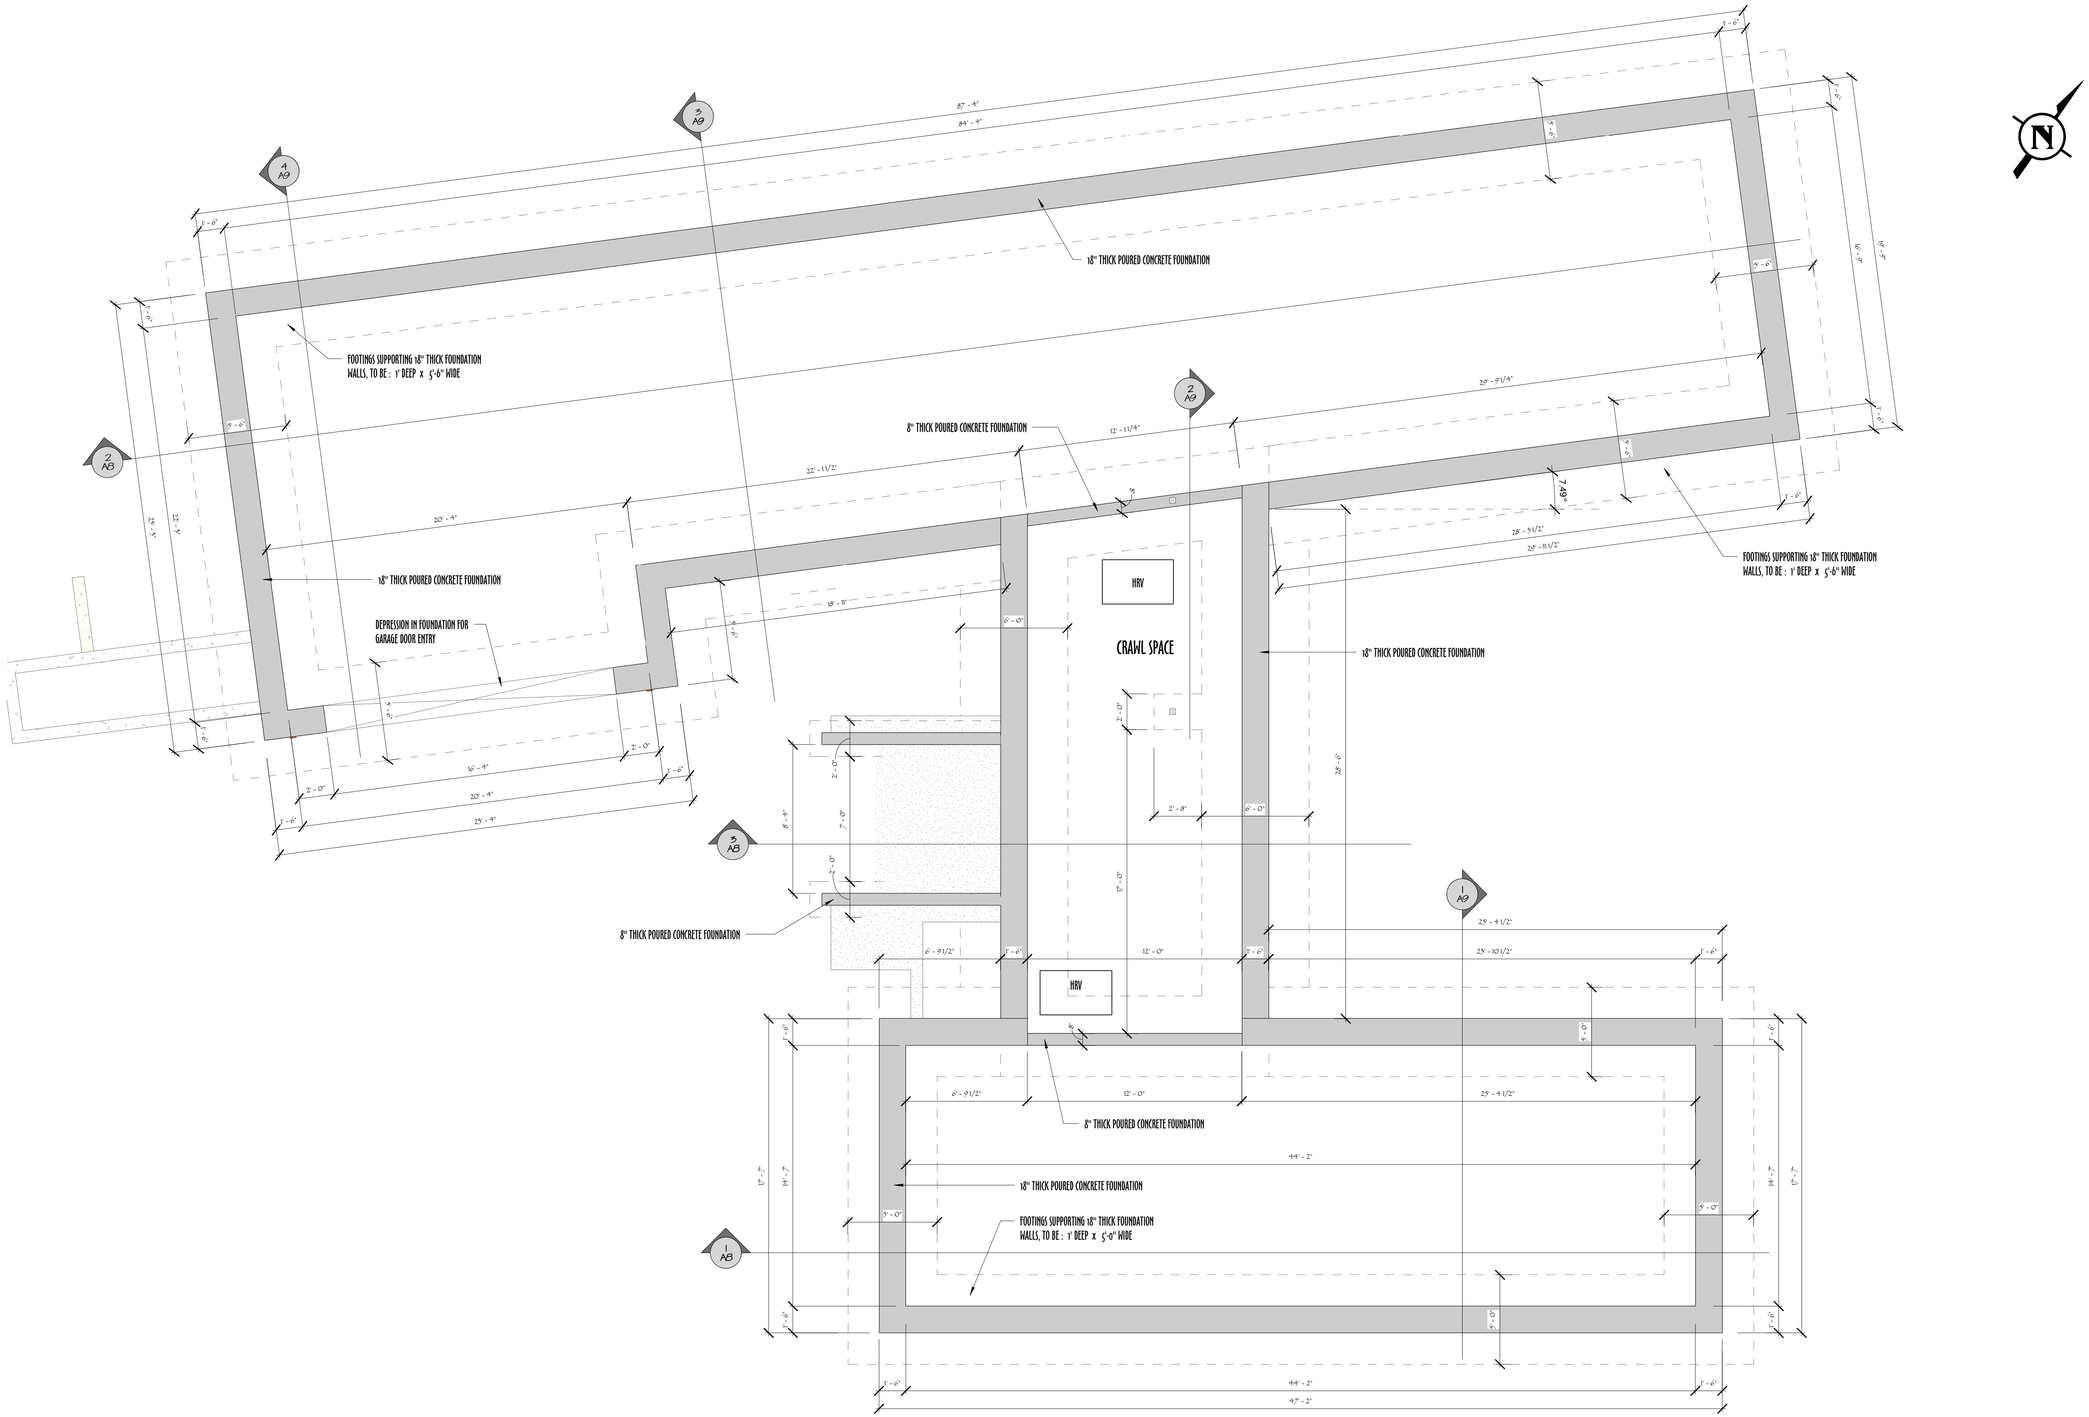

1 A2 **FOUNDATION PLAN**
1/4" = 1'-0"

SUMMIT DESIGN INC

8506 BUCKHORN DRIVE
WHISTLER BC. BON 1B8
TEL: 604-935-1800

LEGAL:
COPYRIGHT RESERVED. THIS DRAWING AND DRAWINGS CONTAINED HEREIN ARE THE EXCLUSIVE PROPERTY OF AC SUMMIT DESIGN INC. AND SHALL NOT BE USED OR REPRODUCED WITHOUT PROPER CONSENT. ALL CONTRACTORS MUST COMPLY WITH ALL PERTINENT CODES AND BYLAWS HAVING JURISDICTION. IT IS THE RESPONSIBILITY OF THE APPROPRIATE CONTRACTOR TO CHECK AND VERIFY ALL DIMENSIONS ON SITE AND REPORT ALL ERRORS AND/OR OMISSIONS PRIOR TO COMMENCEMENT TO PROJECT MANAGER. DO NOT SCALE DRAWINGS.

PROJECT: RDC FINE HOMES
6618 CEDAR GROVE LANE, WHISTLER, B.C.
V0N 1B2

DRAWING TITLE: FOUNDATION PLAN

REVISION SCHEDULE		
Revision Number	Revision Date	Revision Description

DRAWN BY: D.A.

DATE: 16 NOV 07

DRAWING # A2